

Improved parking on the verge of Feathertop Track and a footpath on the perimeter of Tavare Park (no more parallel parking on the park side of Feathertop Track)
Changes to the carpark at Pioneer Park to provide improved path connections from the town centre, through Pioneer and Tavare Parks and on to the Dredge Hole precinct and other walks.
A 6 unit replacement for the existing toilet in Pioneer Park is planned - this will include 1 disabled and 1 family friendly cubicle.
An asphalt footpath on the river side of feathertop track (where the guardrail currently is). This will be achieved by removal of the existing guardrail and construction of kerb to separate path users and vehicles.
An upgraded carpark which will function as the Trail Head for Bungalow and Bon Accord walks. The area will have a sealed surface, a shelter, landscaped areas (native plants) and information for walkers.
Upgraded/new path links to Bungalow and Bon Accord paths, and information about other shorter walk opportunities in the area.
Harrietville Alpine Better Places
Harrietville ABP - Tronoh IFT - rev. A
Trail head upgrade
Overview
17/9/2024
1:1000@A3
GN
Project Overview Drawing
Issued for Tender

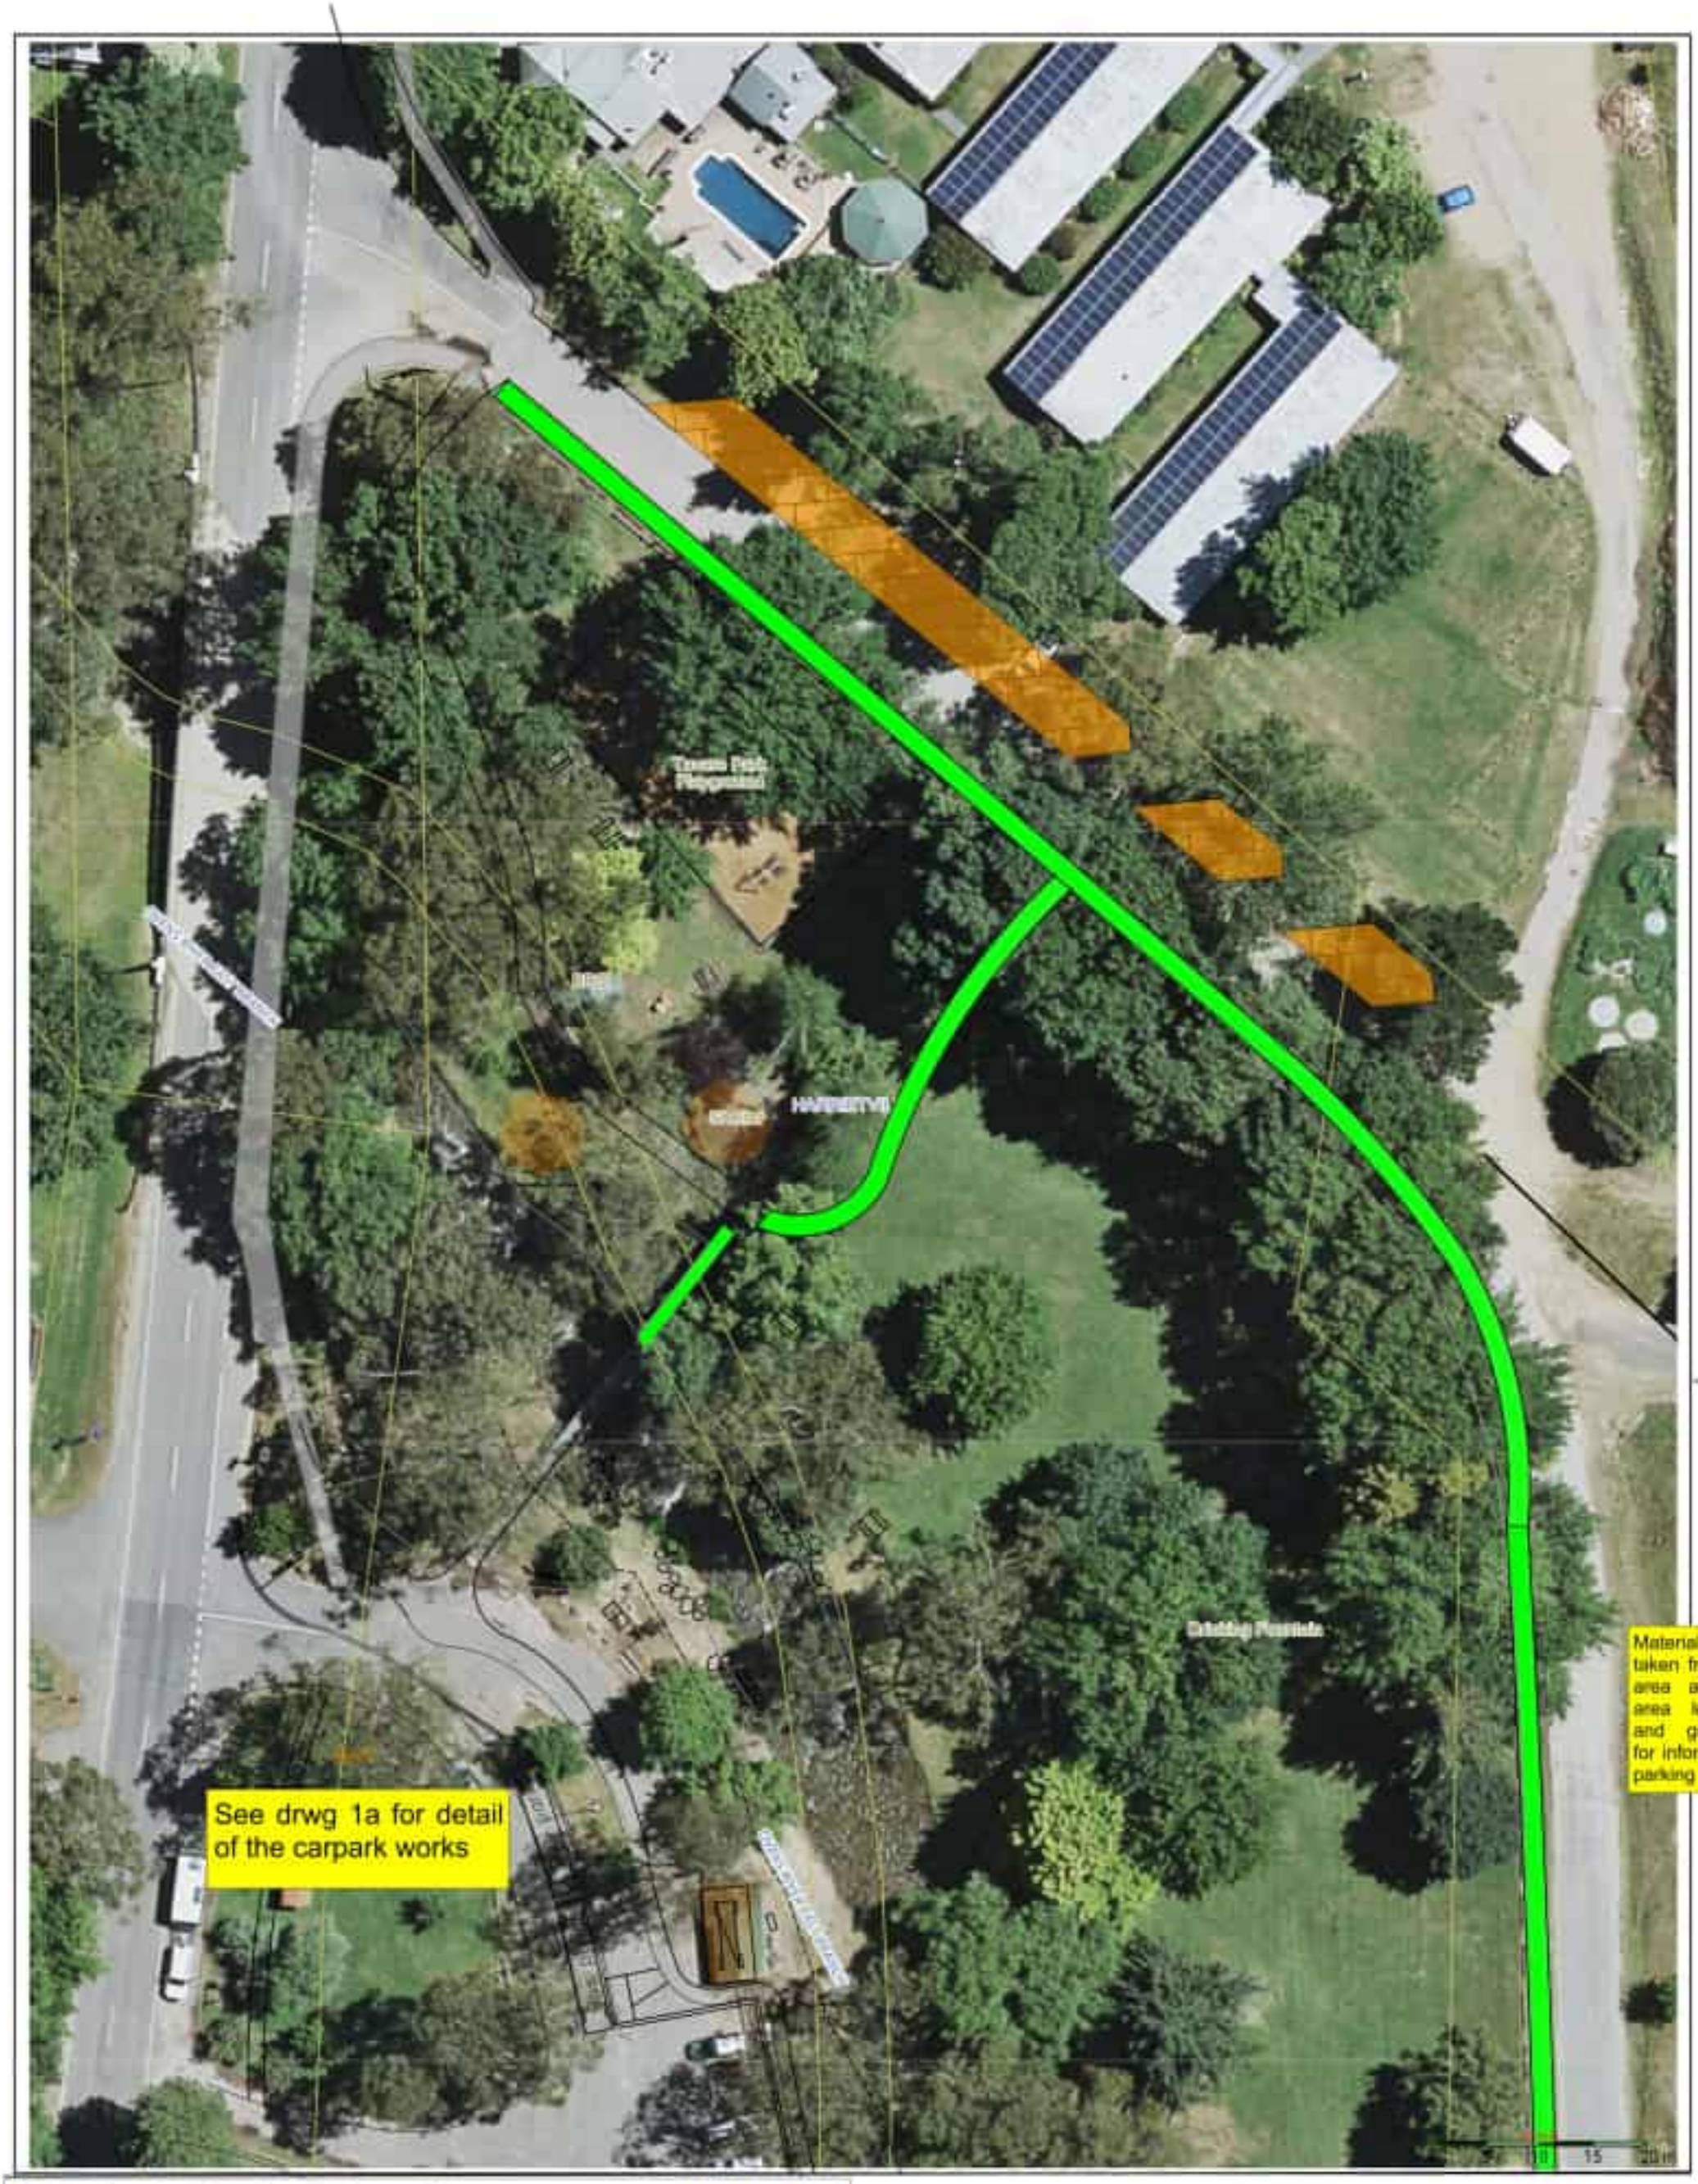

Feathertop Track - angle parking area 431.6 SQ M

2m wide asphalt path 191.1 M

ALPINE

Based on data provided with the permission of the Department of Environment, Land, Water and Planning

© Alpine Shire Council, 2024

While every care is taken by Alpine Shire Council and the Department of Environment, Land, Water and Planning to ensure the accuracy of this data, Alpine Shire Council and the Department of Environment, Land, Water and Planning jointly and severally make no representations or warranties about its accuracy, reliability, completeness or suitability for any particular purpose and disclaim all responsibility and all liability (including without limitation, liability in negligence) for all expenses, losses, damages (including indirect or consequential damage) and costs which may be incurred as a result of data being inaccurate or incomplete in any way and for any reason.

Harrietville Alpine Better Places		dwg name: Harrietville ABP - Tronoh		dwg version: IFT - rev. A
Trail head upgrade	dwg number: 1	date: 17/9/2024	Scale: 1:1000@A3	drawn: GN
		Issued for Tender		



Exposed Aggregate concrete path	325.7 SQ M
sm2 kerb	64.1 M
hardwood log kerb	77.0 M
Topsoil and turf area	457.3 SQ M
asphalt path	72.8 SQ M

© Alpine Shire Council, 2024

Harrietville Alpine Better Places		dwg name: Harrietville ABP - Tronoh		dwg version: IFT - rev. A
Trail head upgrade	dwg number: 1a	date: 17/9/2024	Scale: 1:1000@A3	drawn: GN
		Issued for Tender		



2m wide asphalt path 193.6 M


Created 19/03/2024

Based on data provided with the permission of the Department of Environment, Land, Water and Planning

© Alpine Shire Council, 2024

While every care is taken by Alpine Shire Council and the Department of Environment, Land, Water and Planning to ensure the accuracy of this data, Alpine Shire Council and the Department of Environment, Land, Water and Planning jointly and severally make no representations or warranties about its accuracy, reliability, completeness or suitability for any particular purpose and disclaim all responsibility and all liability (including, without limitation, liability in negligence) for all expenses, losses, damages (including indirect or consequential damage) and costs which may be incurred as a result of data being inaccurate or incomplete in any way and for any reason.

Harrietville Alpine Better Places		dwg name: Harrietville ABP - Tronoh		dwg version: Rev. A
Trail head upgrade	dwg number: 2	date: 23/2/2024	Scale: 1:1000@A3	drawn: GN
		Issued for tender		

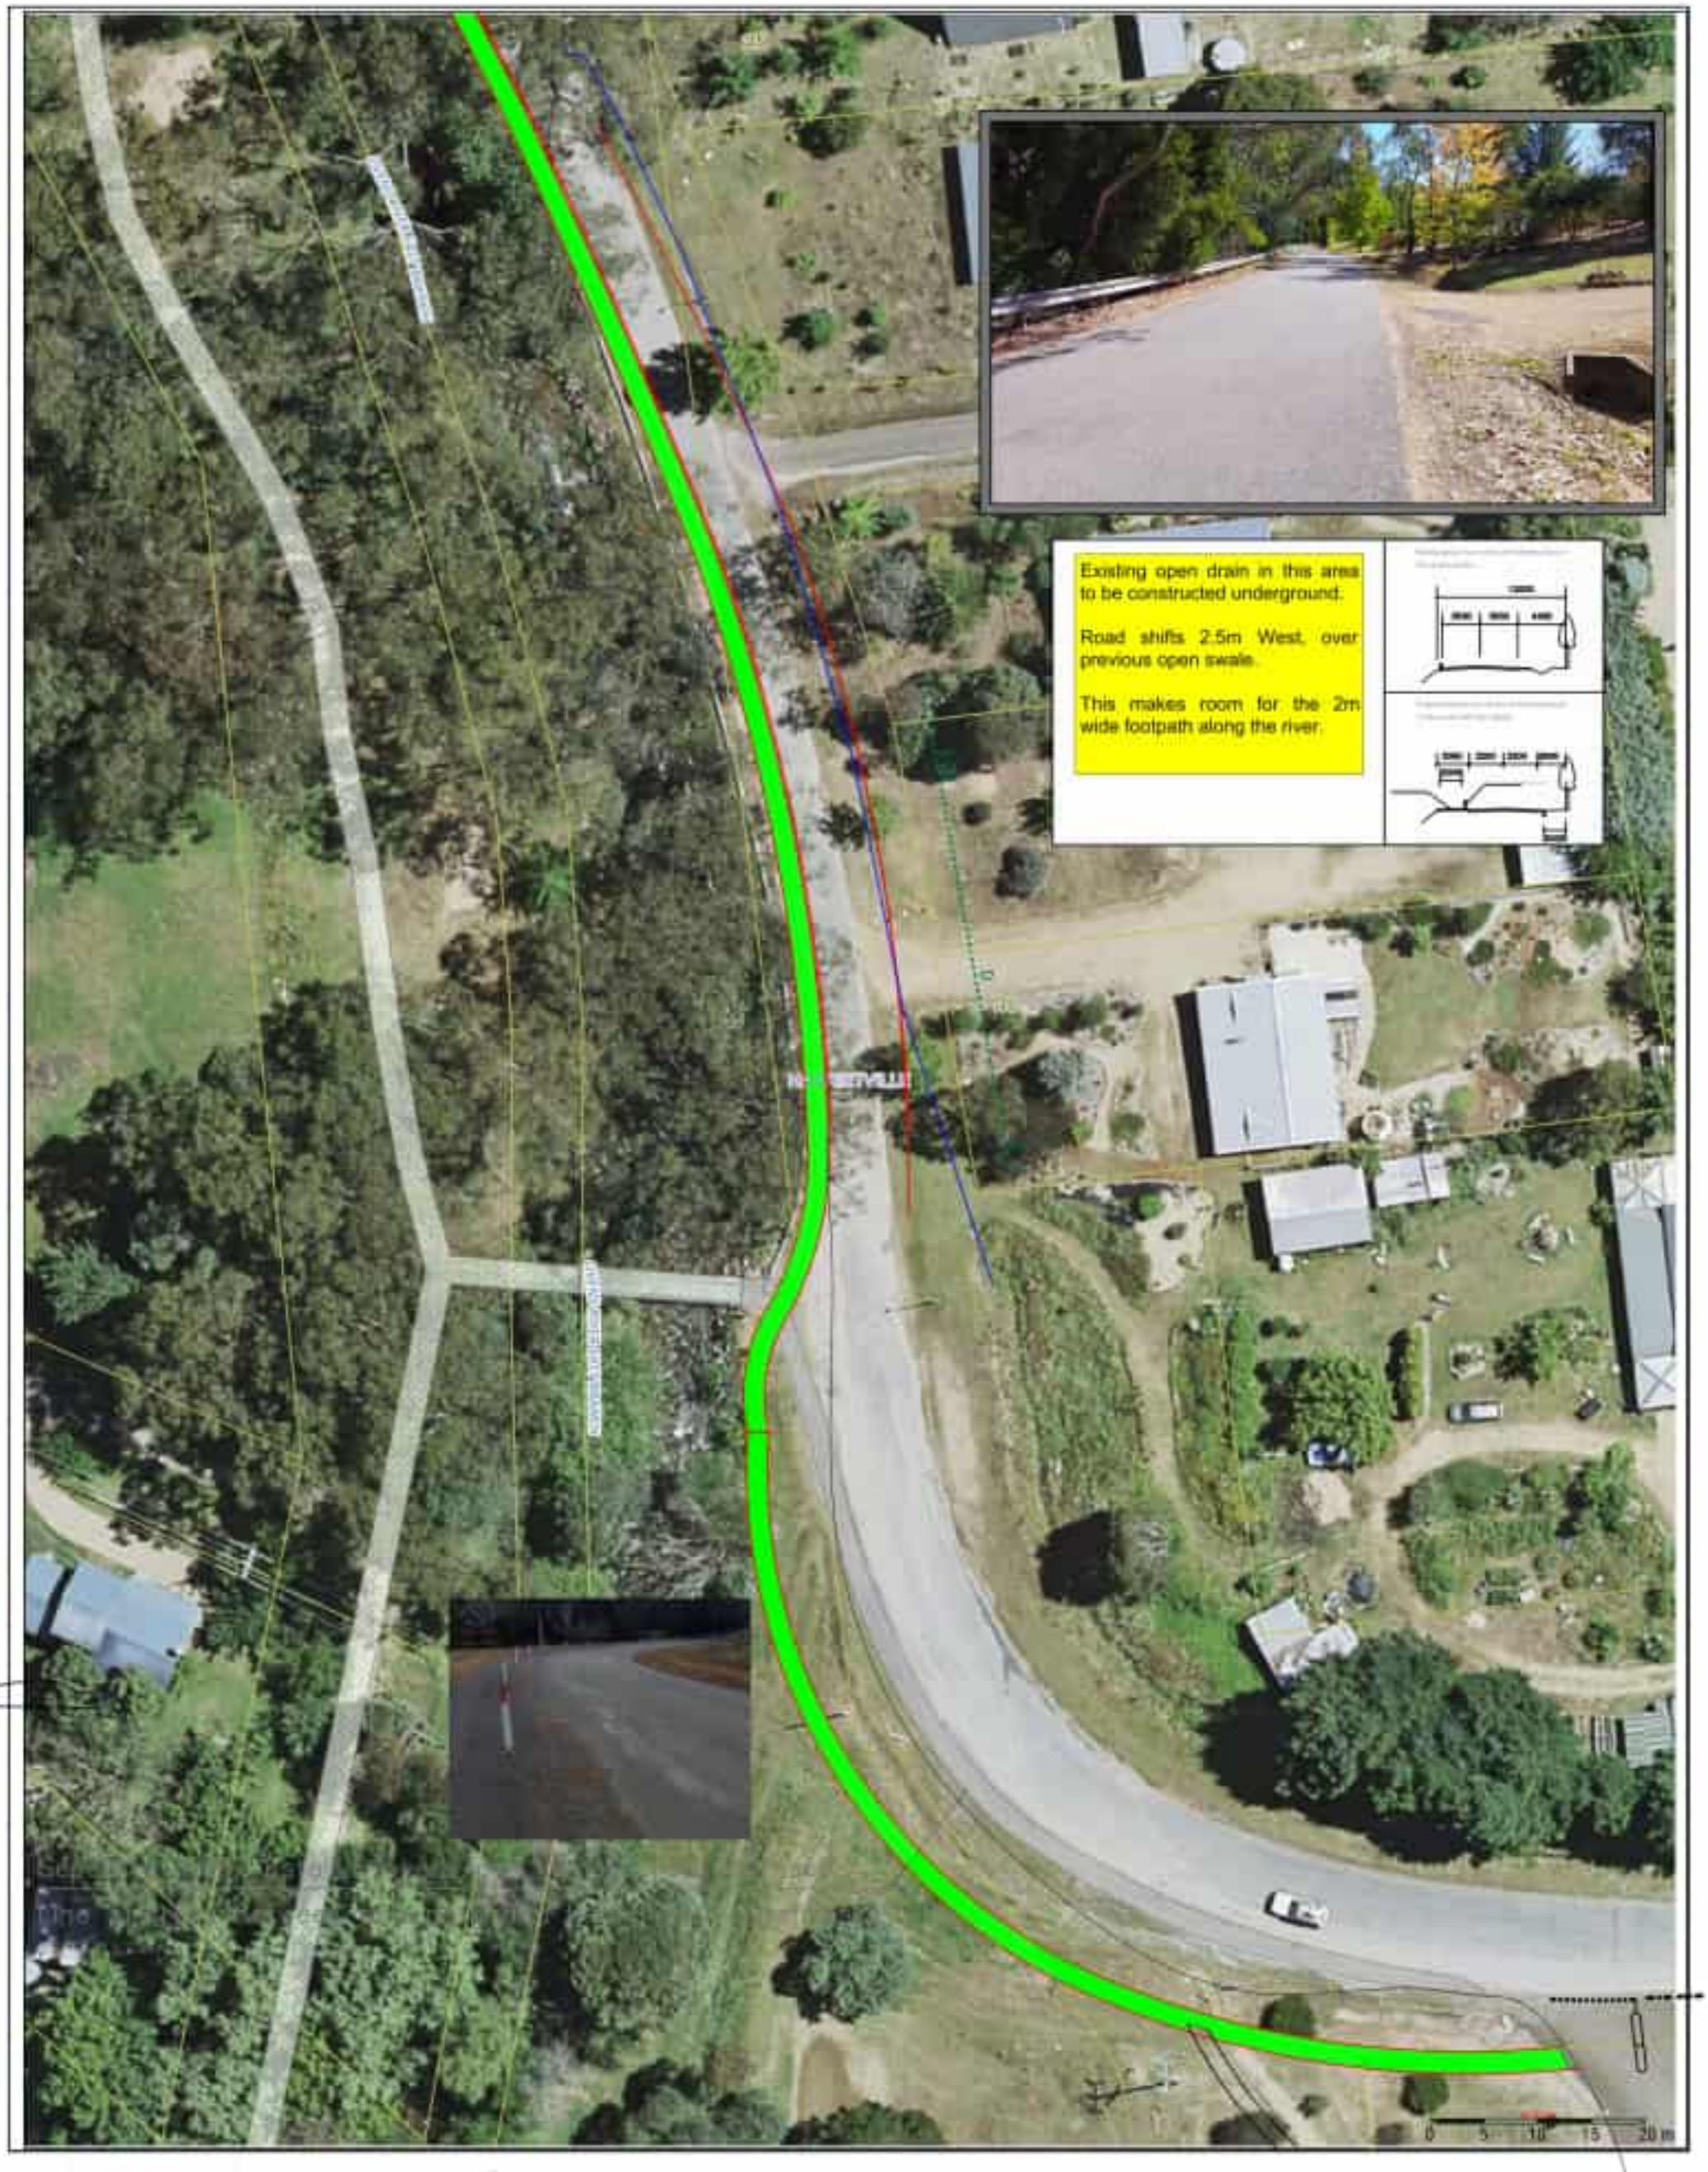

N

2m wide asphalt path 242.4 M
Underground drain 375 RCP 123.2 M


Created: 18/9/2024

Based on data provided with the permission of the Department of Environment, Land, Water and Planning

© Alpine Shire Council, 2024

While every care is taken by Alpine Shire Council and the Department of Environment, Land, Water and Planning to ensure the accuracy of this data, Alpine Shire Council and the Department of Environment, Land, Water and Planning jointly and severally make no representations or warranties about its accuracy, reliability, completeness or suitability for any particular purpose and disclaim all responsibility and all liability (including without limitation, liability in negligence) for all expenses, losses, damages (including indirect or consequential damage) and costs which may be incurred as a result of data being inaccurate or incomplete in any way and for any reason.

Harrietville Alpine Better Places		dwg name: Harrietville ABP - Tronoh		dwg version: IFT - rev. A
Trail head upgrade	dwg number: 3	date: 17/9/2024	Scale: 1:1000@A3	drawn: GN
		Issued for tender		

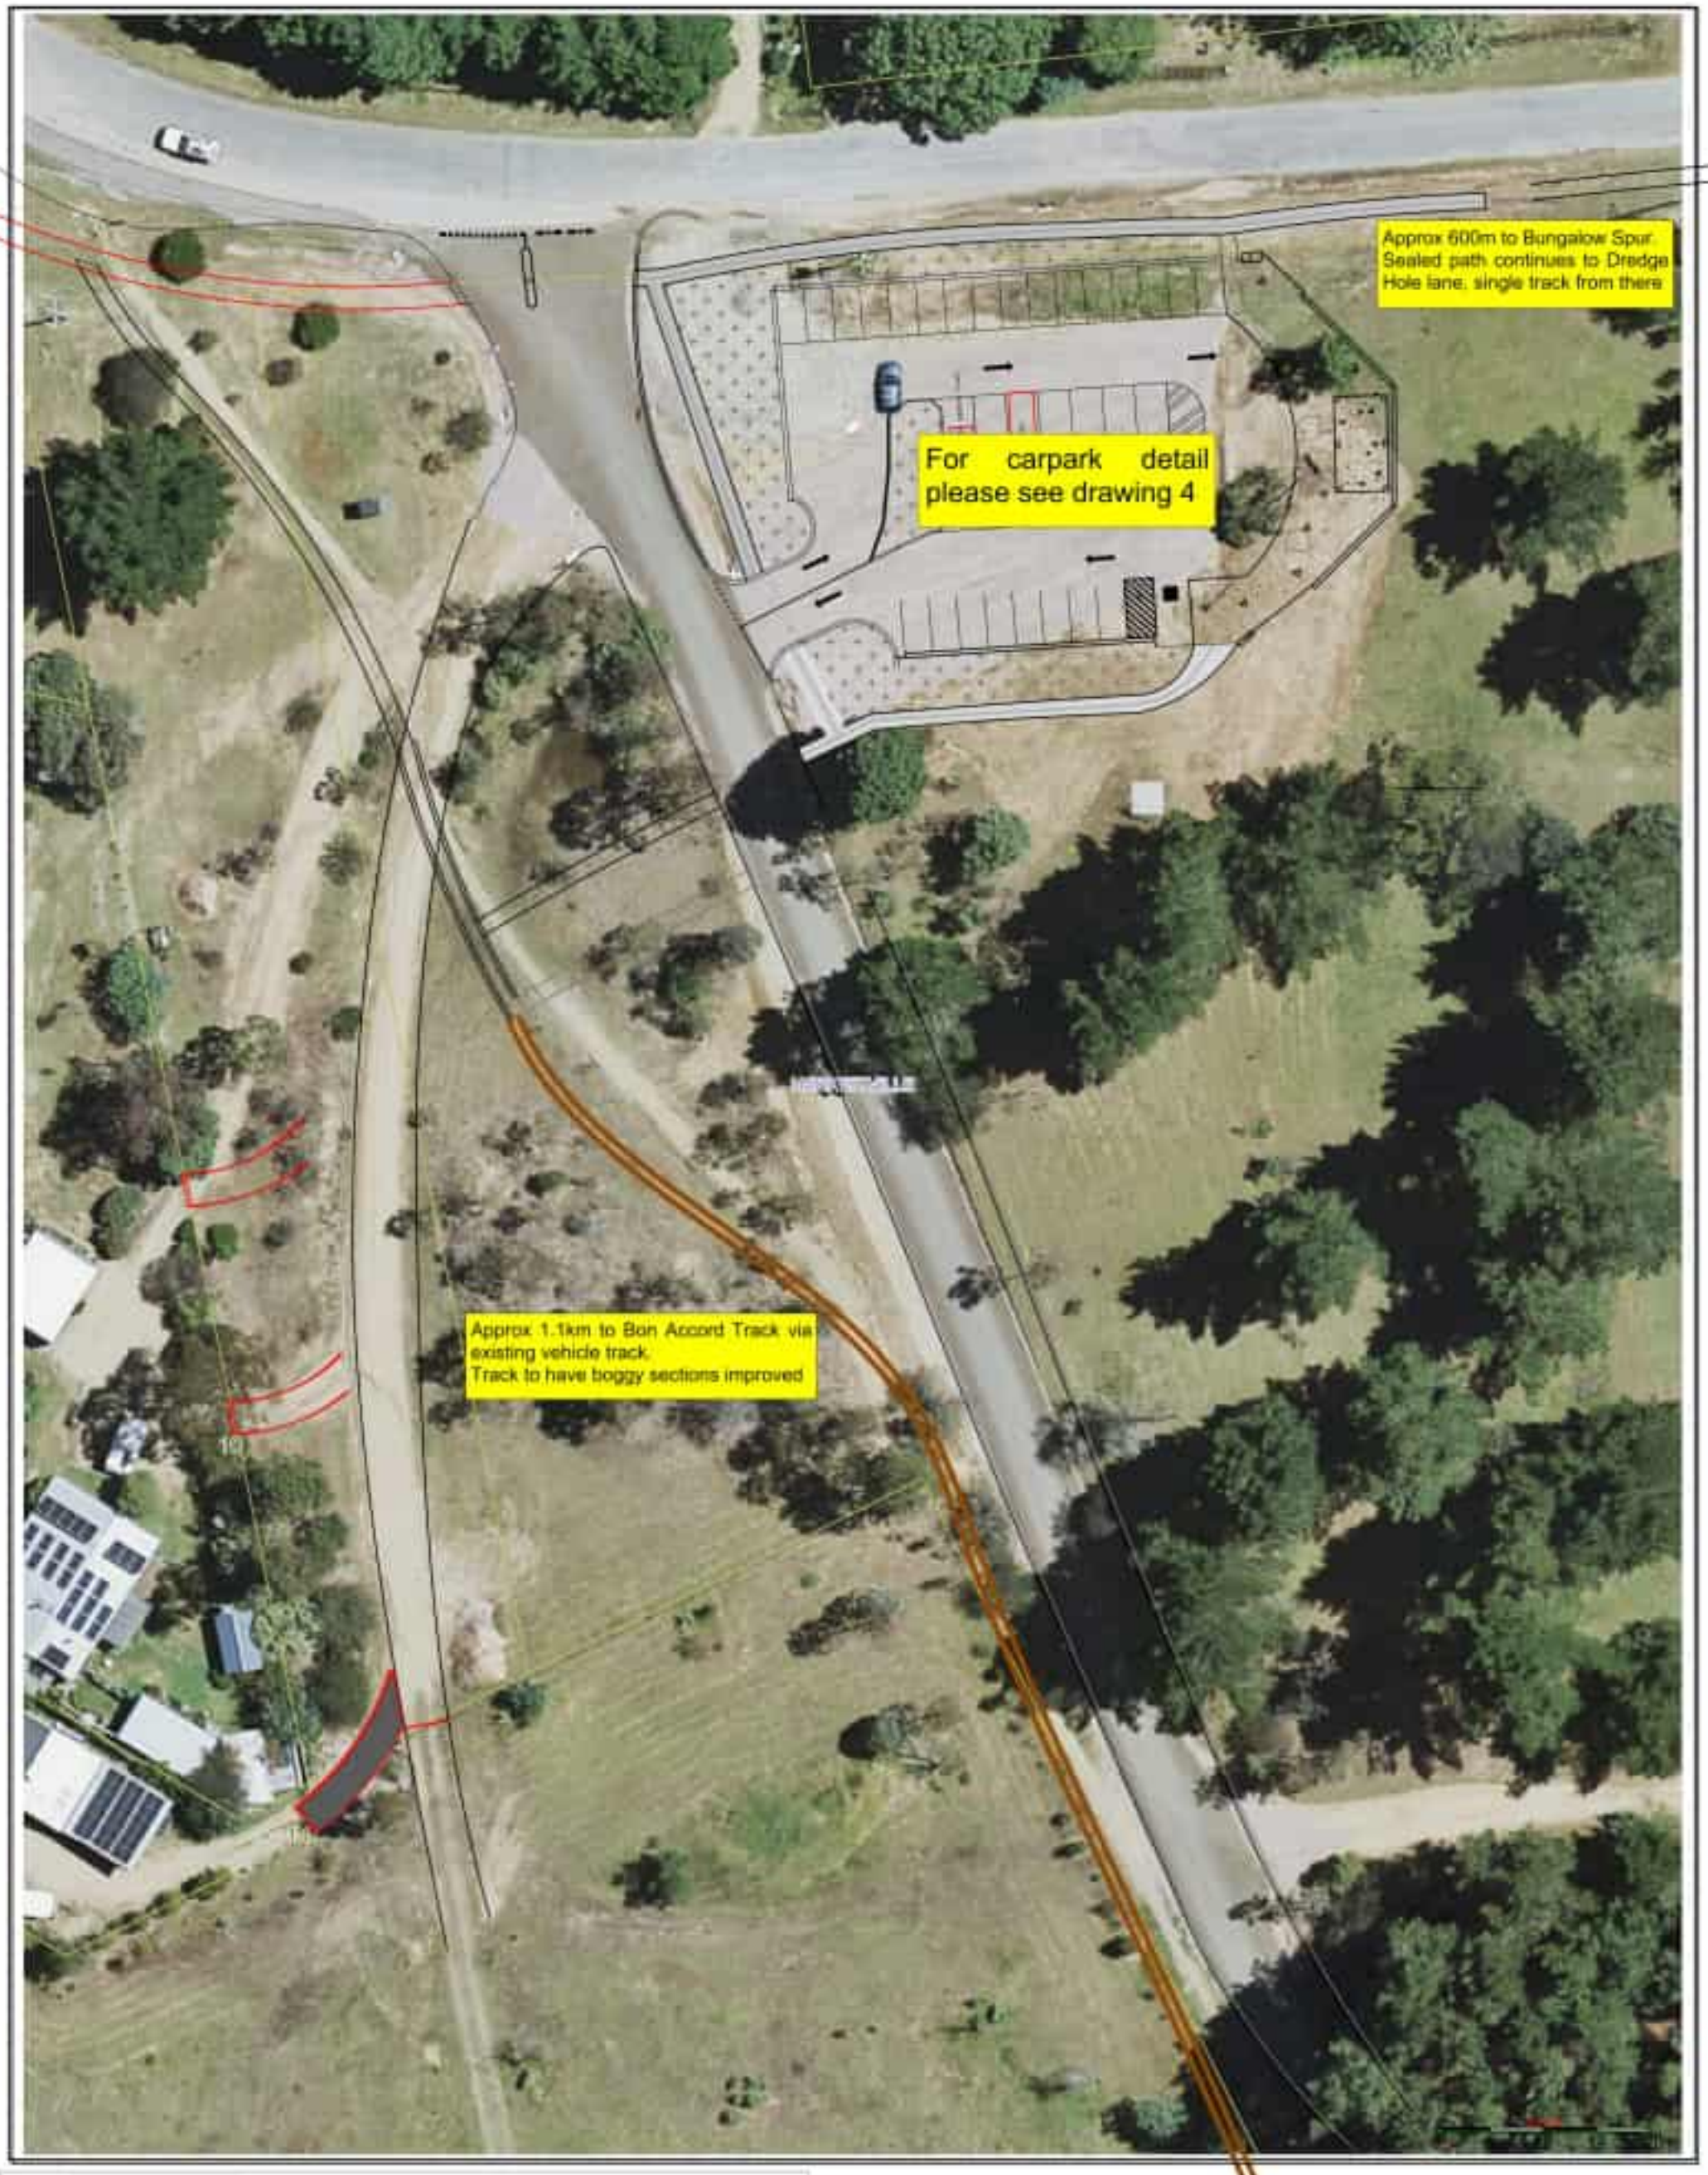

1.5m wide spray seal path 159.5 M

ALPINE

Based on data provided with the permission of the Department of Environment, Land, Water and Planning

© Alpine Shire Council, 2024

Coordinate System: GDA94, MGA Zone 55

Created: 16/09/2024

While every care is taken by Alpine Shire Council and the Department of Environment, Land, Water and Planning to ensure the accuracy of this data, Alpine Shire Council and the Department of Environment, Land, Water and Planning jointly and severally make no representations or warranties about its accuracy, reliability, completeness or suitability for any particular purpose and disclaim all responsibility and all liability (including without limitation, liability in negligence) for all expenses, losses, damages (including indirect or consequential damage) and costs which may be incurred as a result of data being inaccurate or incomplete in any way and for any reason.

Harrietville Alpine Better Places		dwg name: Harrietville ABP - Tronoh		dwg version: IFT - rev. A
Trail head upgrade	dwg number: 4	date: 17/9/2024	Scale: 1:1000@A3	drawn: GN
		Issued for tender		


Bungalow walking track.
TRONOH DREDGE WALK
Existing vehicle track to have boggy areas filled.
EAST LOVEN STRZ CV
Bon Accord walking track.
Harrietville Alpine Better Places
Trail head upgrade
dwg number
6
dwg name
Harrietville ABP - Tronoh IFT - rev. A
date
17/9/2024
scale
1:1000@A3
drawn
GN
Issued for Tender